LEGEND

SYM	DESCRIPTION
	SKATEPARK LIMITS OF CONSTRUCTION
	GAS EXTRACTION VALVE BOX - REFER TO DETAIL I/L8
	SLOPE DIRECTION
	SAWCUT LIMITS

REFERENCE PLAN NOTES

1. CONCRETE PAVING (POURED-IN-PLACE) - SEE DETAIL A/L8
2. TOE CONNECTION - SEE DETAIL C/L8
3. TRANSITION RAMP (SHOTCRETE) - SEE DETAIL F/L8 (ALL SIMILAR)
4. BANK RAMP - SEE DETAIL E/L7
5. STEEL EDGING - SEE DETAIL E/L8
6. POOL COPING - SEE DETAIL K/L7
7. STEEL COPING - SEE DETAIL D/L8
8. HAND RAIL - SEE DETAIL H/L7
9. STEPS - SEE DETAIL H/L7 (SIMILAR)
10. JERSEY BARRIER - SEE DETAIL L/L7

- ALL CONTROL JOINTS, EXPANSION JOINTS & CONSTRUCTION JOINTS WITHIN THE SKATE PARK ARE AT THE DISCRETION OF THE SITE CONTRACTOR.

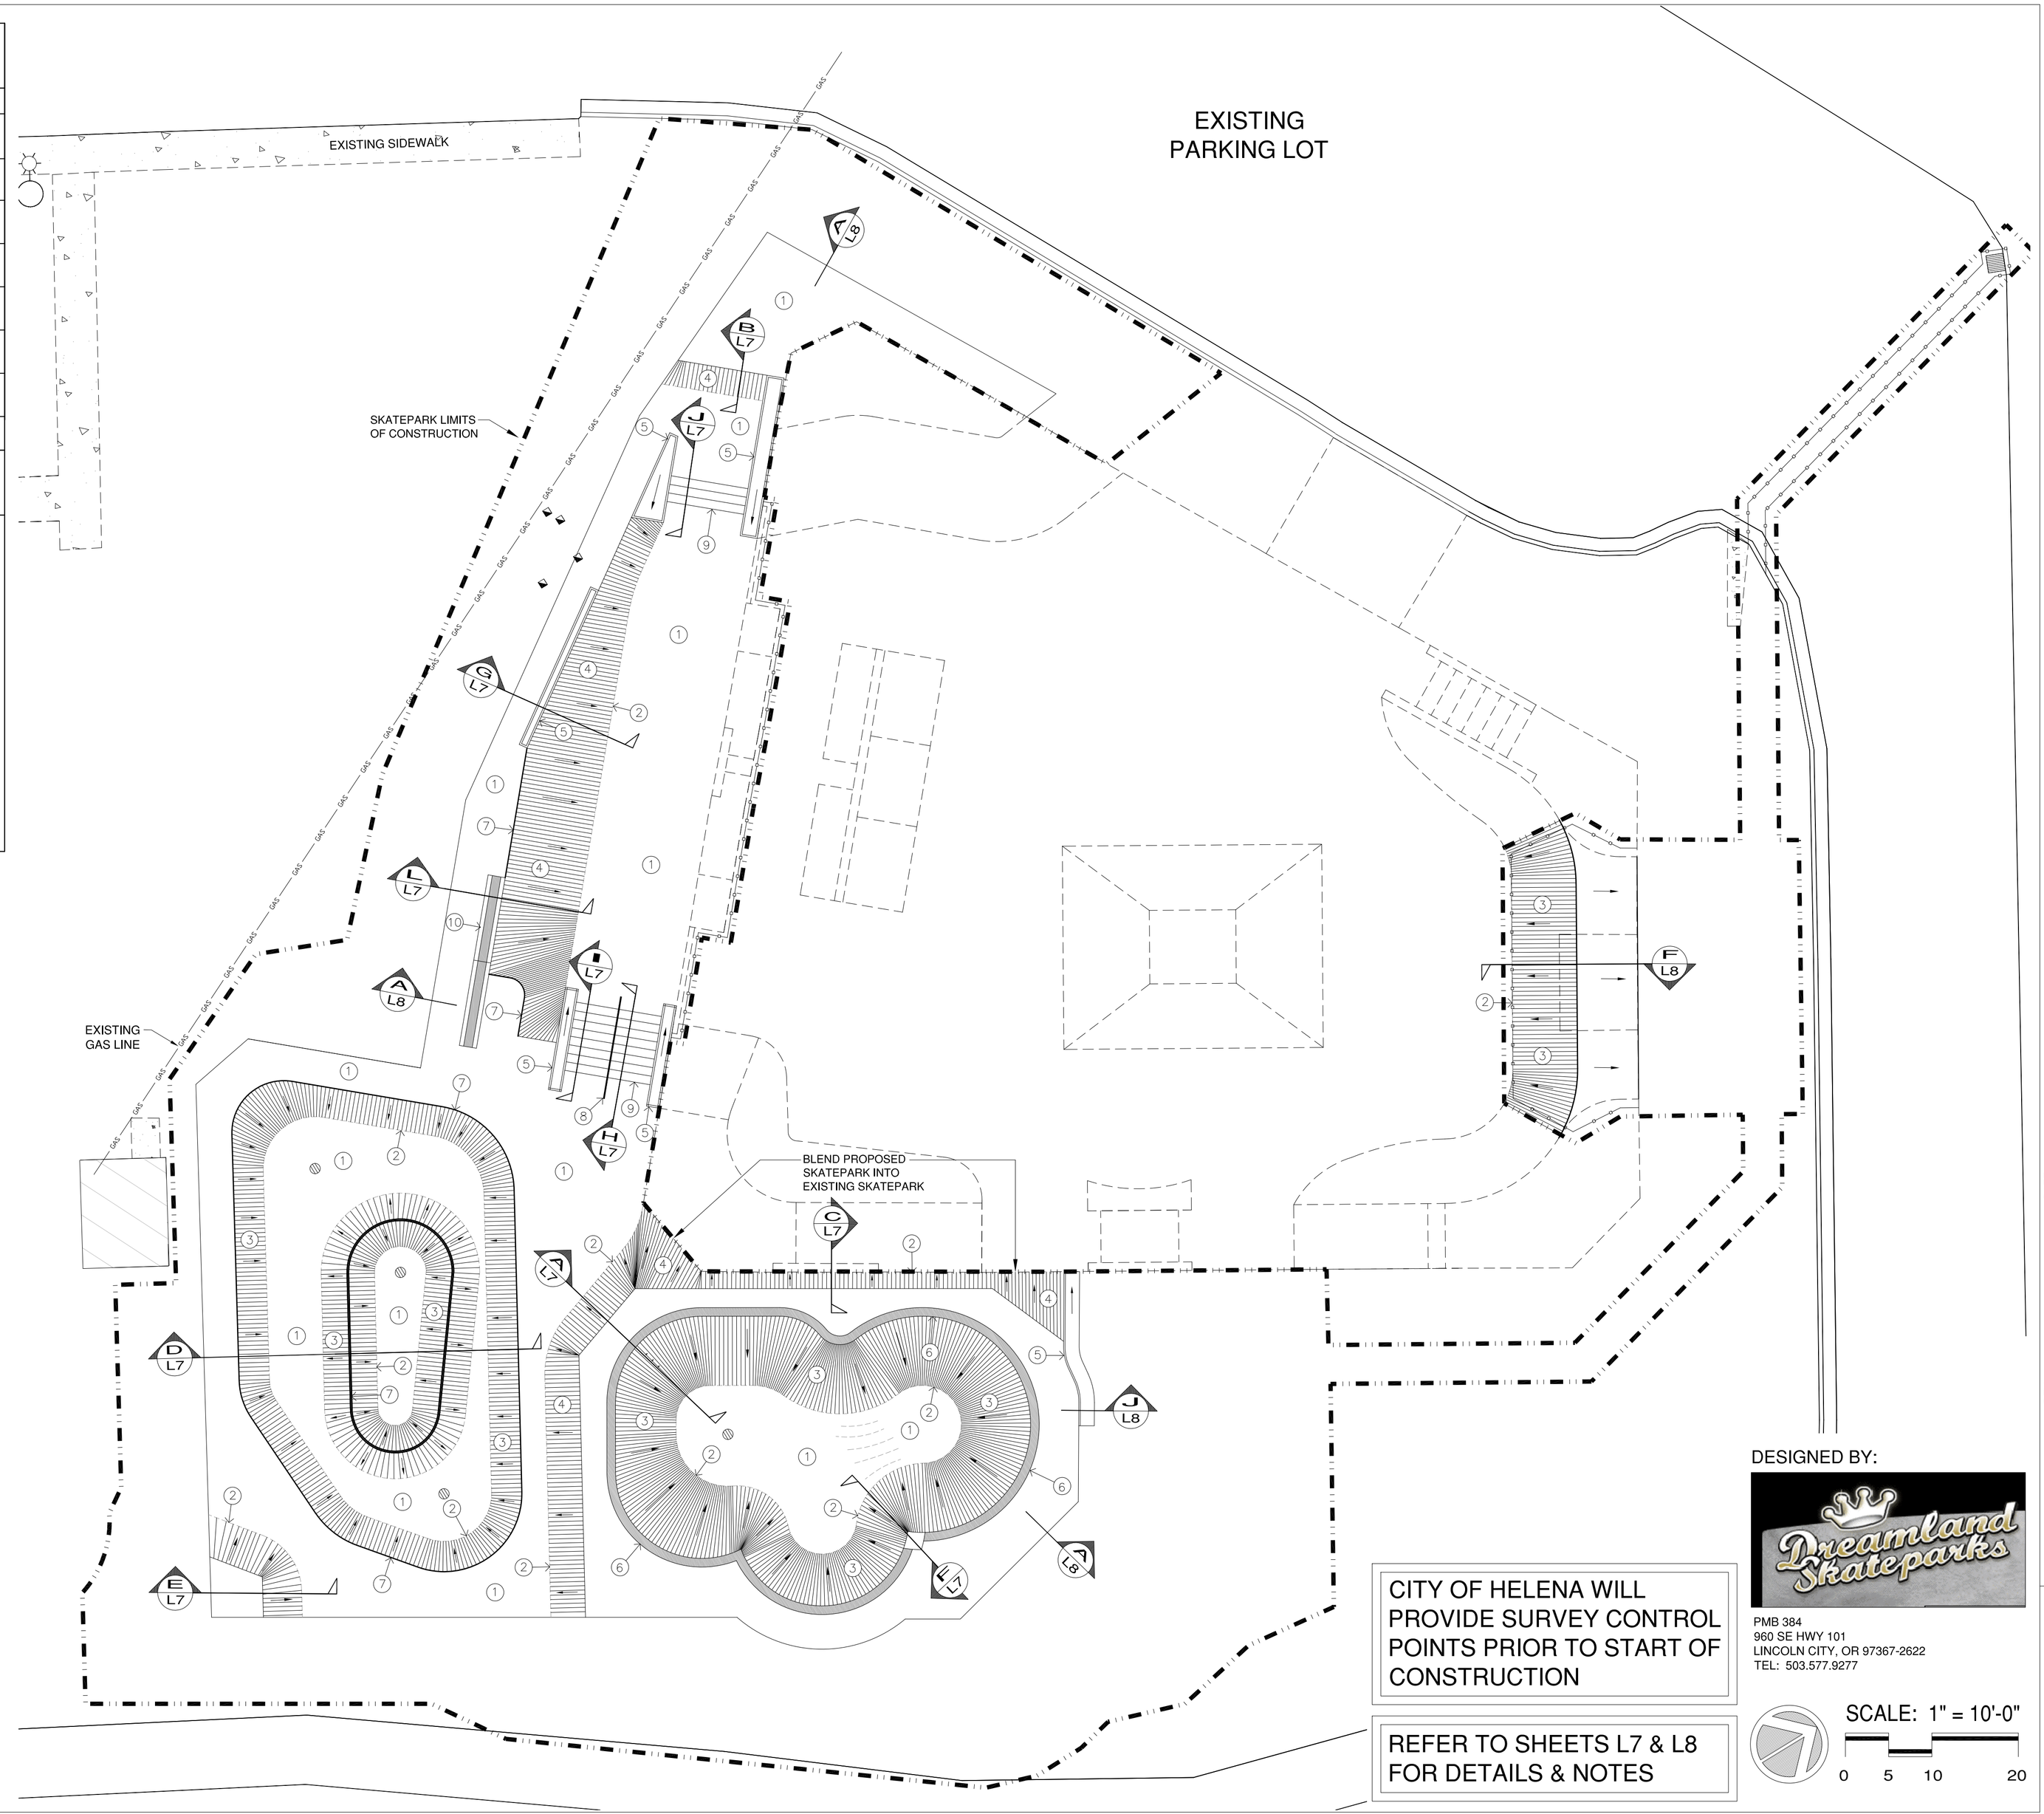

CITY OF HELENA WILL PROVIDE SURVEY CONTROL POINTS PRIOR TO START OF CONSTRUCTION

REFER TO SHEETS L7 & L8 FOR DETAILS & NOTES

DESIGNED BY:

Dreamland Skateparks

PMB 384
960 SE HWY 101
LINCOLN CITY, OR 97367-2622
TEL: 503.577.9277

SCALE: 1" = 10'-0"

0 5 10 20

SRI DESIGN LLC
Planning | Engineering | Surveying | Landscape Architecture
8196 SW Hall Boulevard, Suite 232
Beaverton, Oregon 97008
phone (503) 469-1213
fax (503) 469-8553
www.srdllc.com

LICENSED 249
TROY A. MEARS
STATE OF MONTANA
LANDSCAPE ARCHITECT

REFERENCE PLAN
HELENA SKATE PARK EXPANSION

HELENA PARKS AND RECREATION
HELENA, MONTANA

REV.	DESCRIPTION	DATE

PROJECT NO. DSP001
CASE FILE NO.
LEGAL

DATE 2/06/09
DESIGNED T MEARS
ENGINEER
CHECKED T MEARS
SHEET TITLE REFERENCE PLAN
SHEET NUMBER L6

100% CONSTRUCTION SET